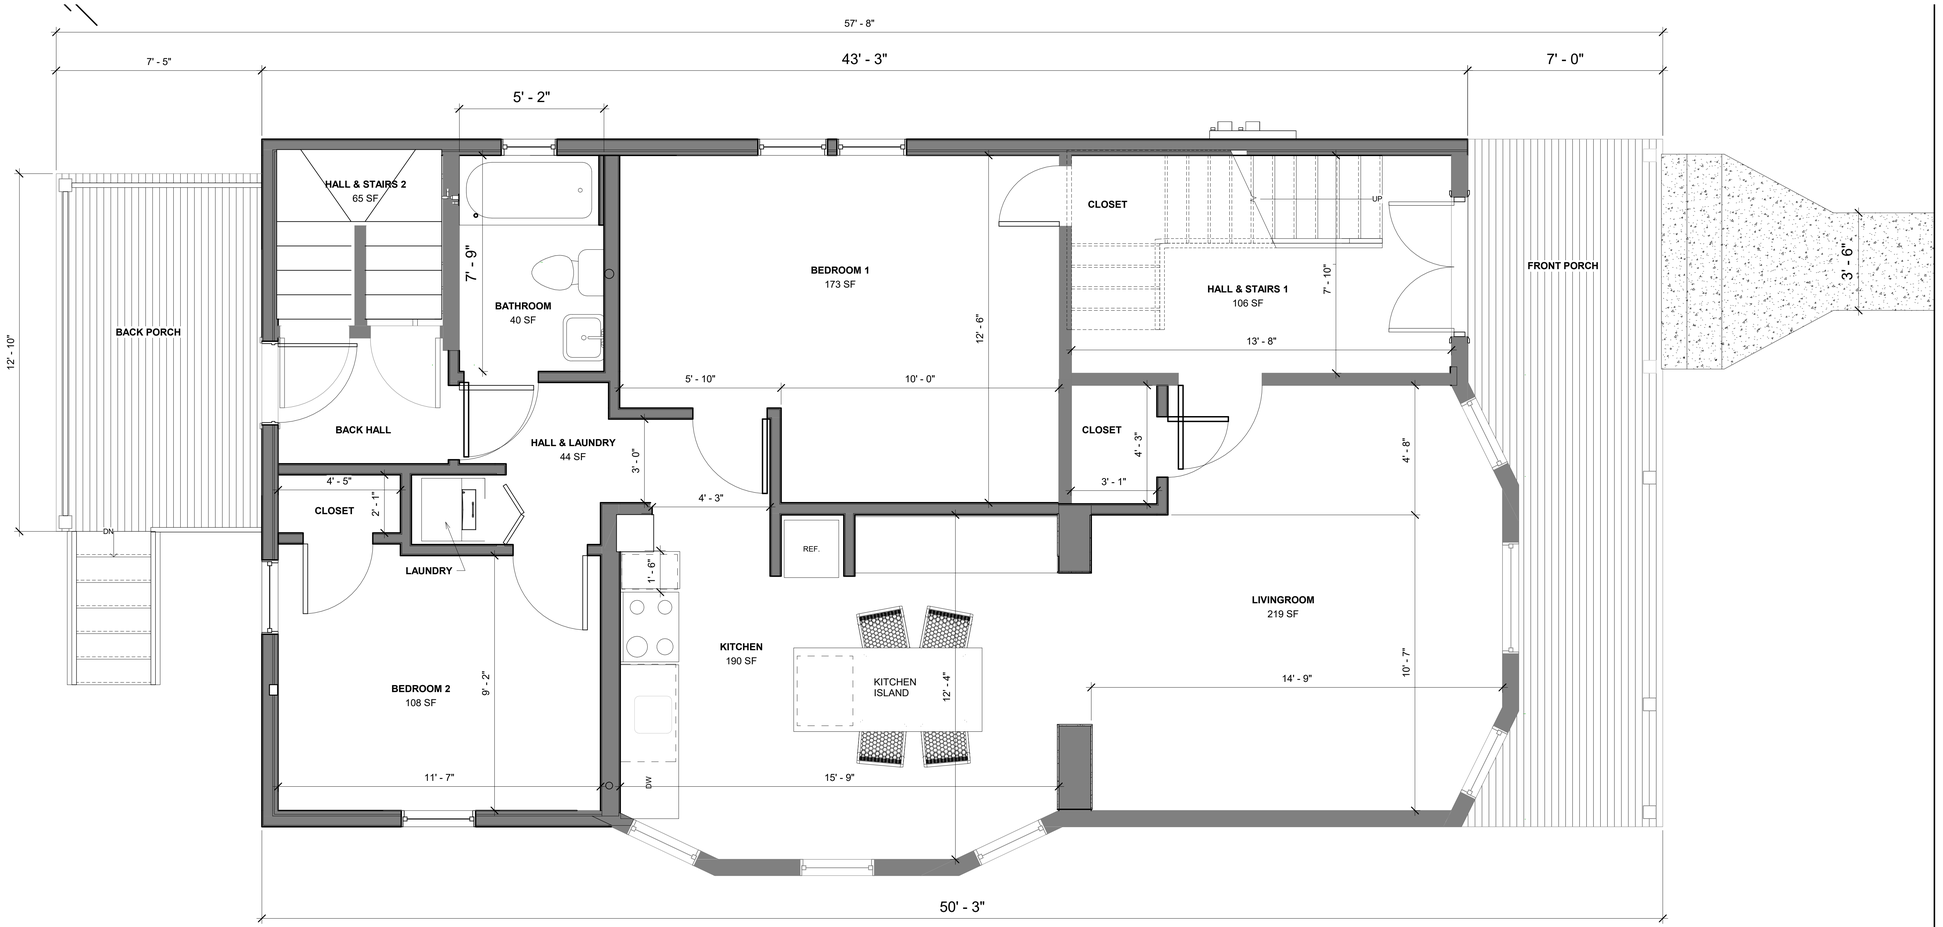

1 UNIT 1 FLOOR PLAN
1/2" = 1'-0"

POSITIVE SPACE DESIGN

1008 JENIFER STREET

UNIT 1 FLOOR PLANS

Project Number	Project Number
Date	Issue Date
Drawn By	Author
Checked By	Checker

XX001

Scale 1/2" = 1'-0"